


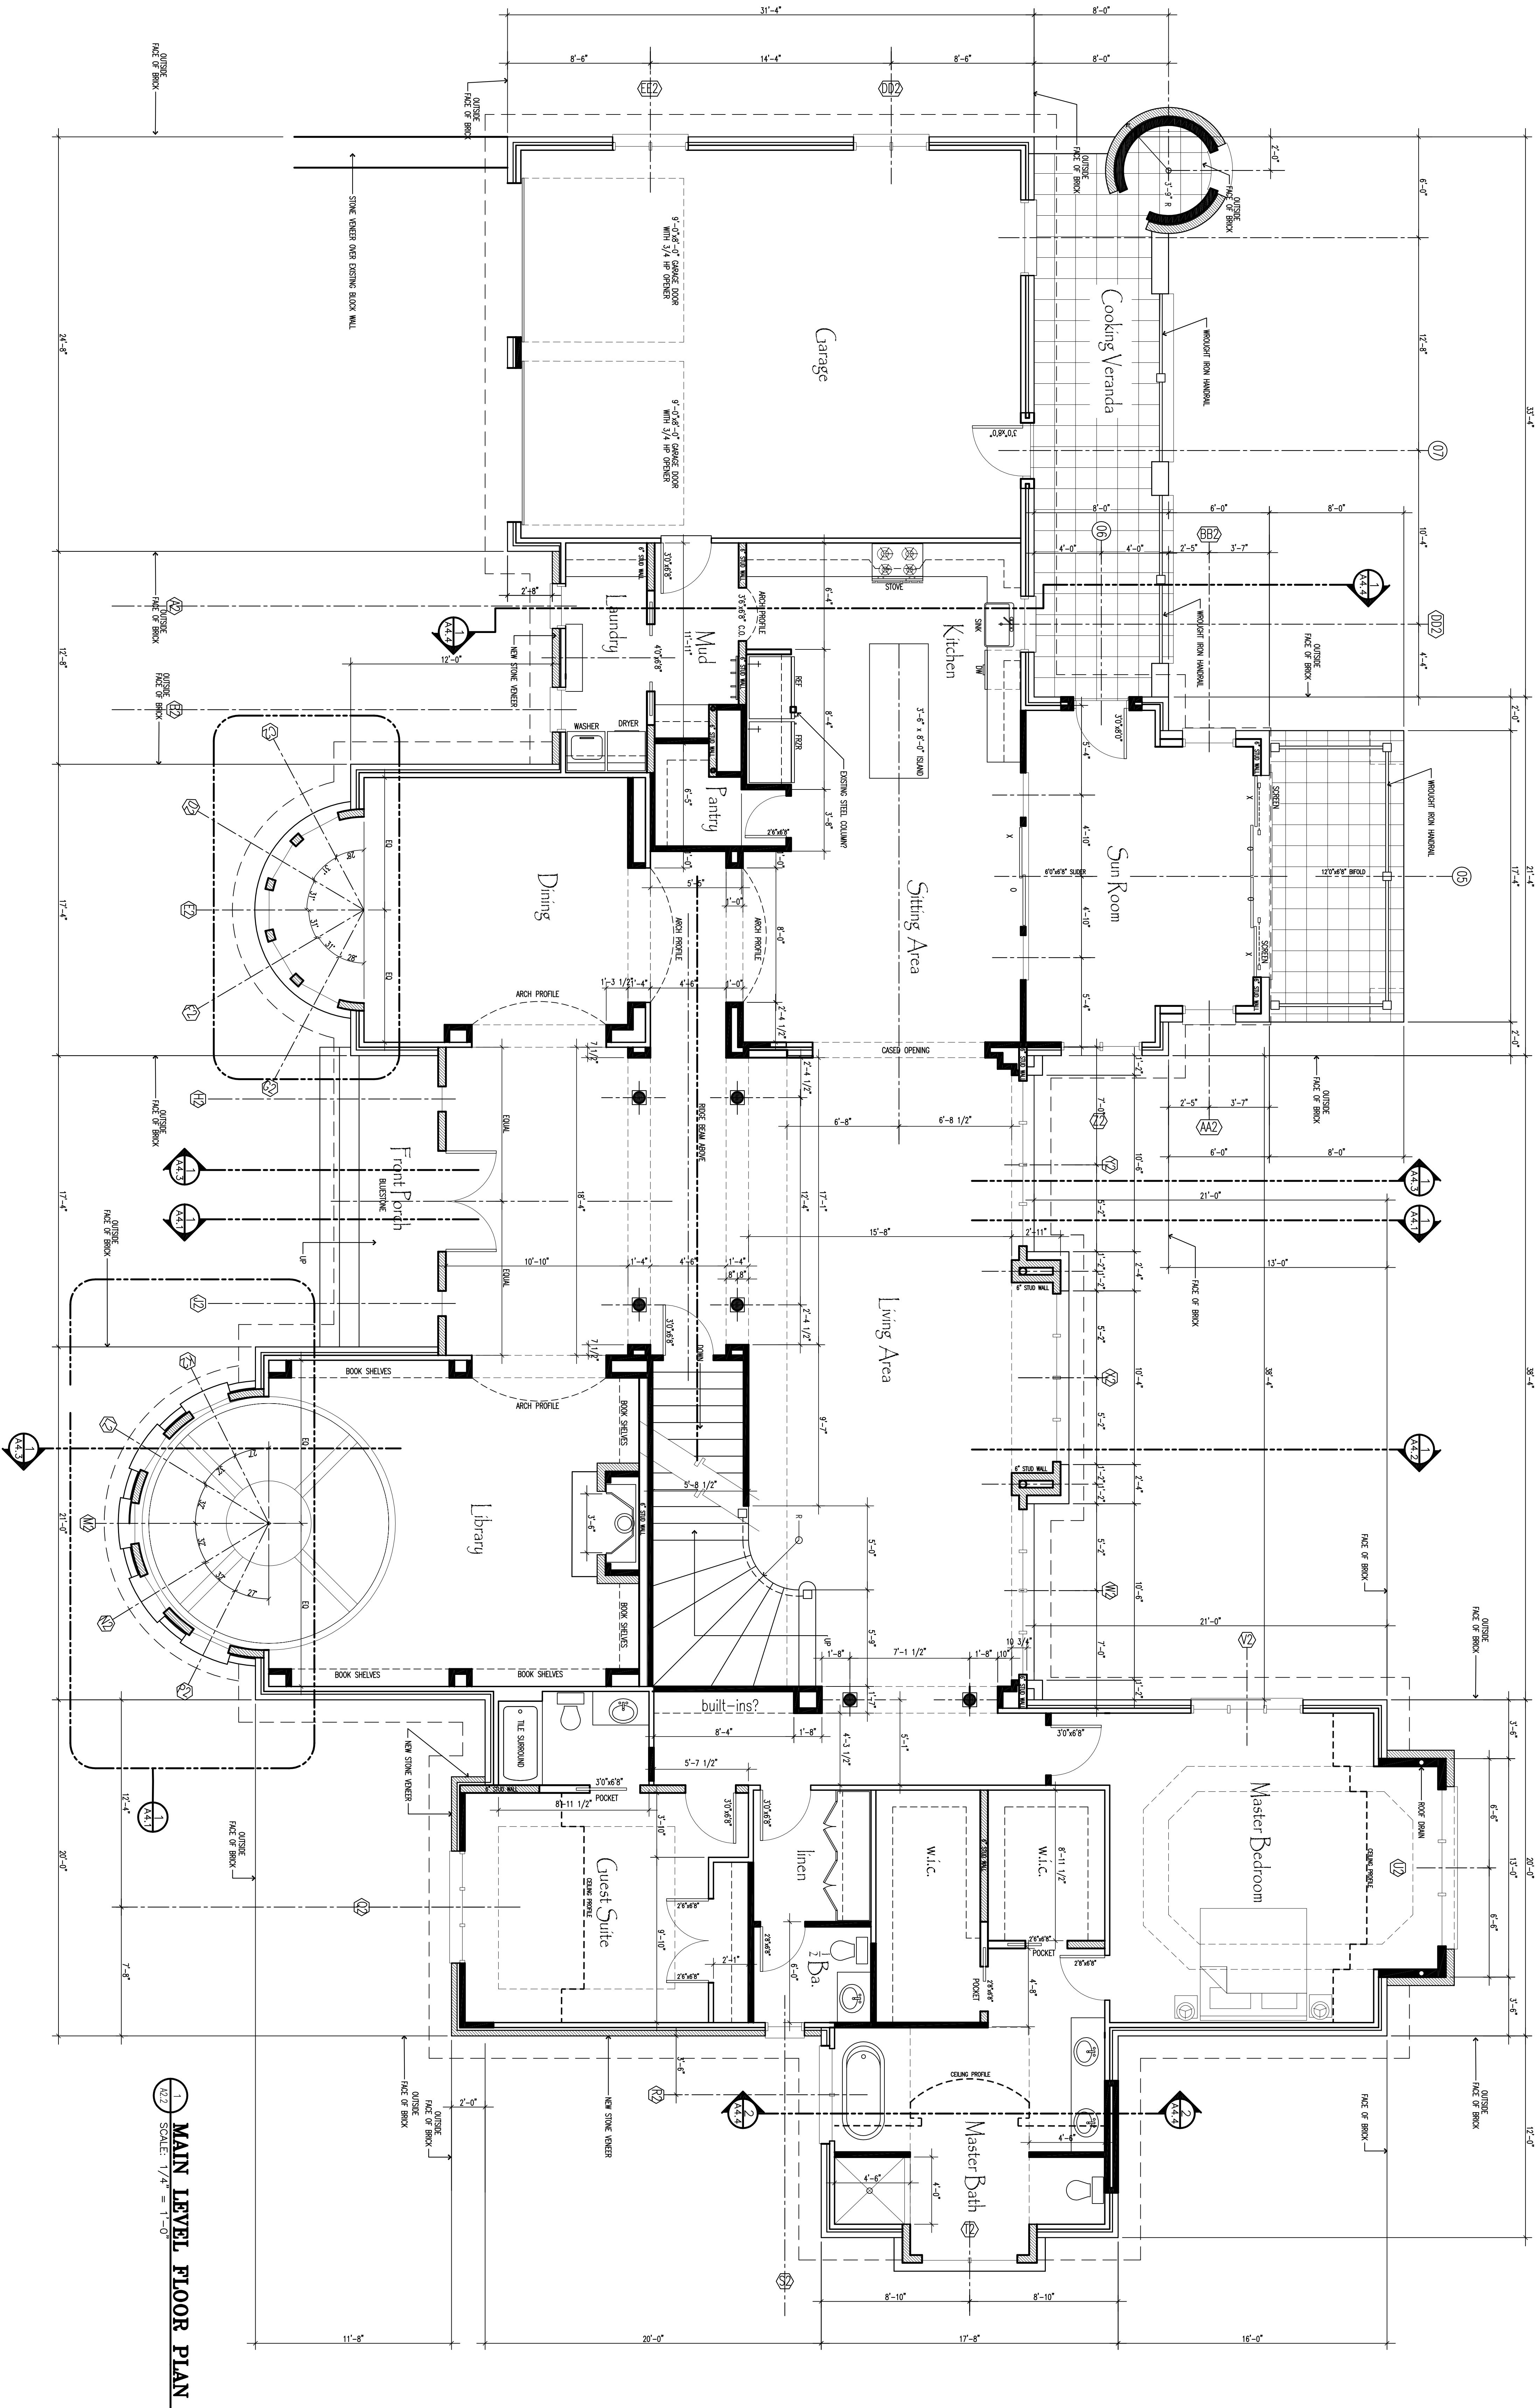

1 MAIN LEVEL FLOOR PLAN
SCALE: 1/4" = 1'-0"


A2.2


Main Level Floor Plan

SCALE:	1/4" = 1'-0"	FIRST
DATE:	11.14.2019	REVISIONS: SECOND
DRAWN BY:	hch	THIRD

Tom and Char Hand
23 Eastwood Road
Biltmore Forest
Buncombe County, North Carolina

Home Design by
**HOUSTON
HAMMOND**
22 Weston Heights Dr.
Asheville, NC 28903
(O) (828)505-7565
homedesignbyhh.com

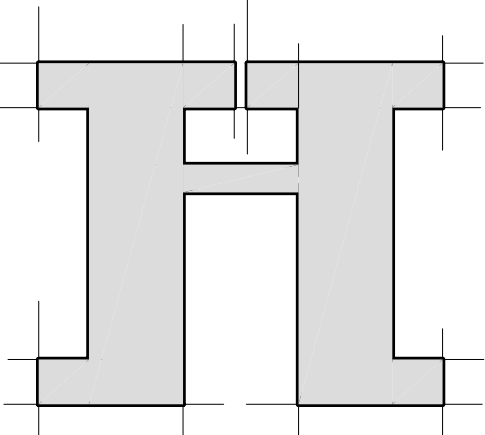

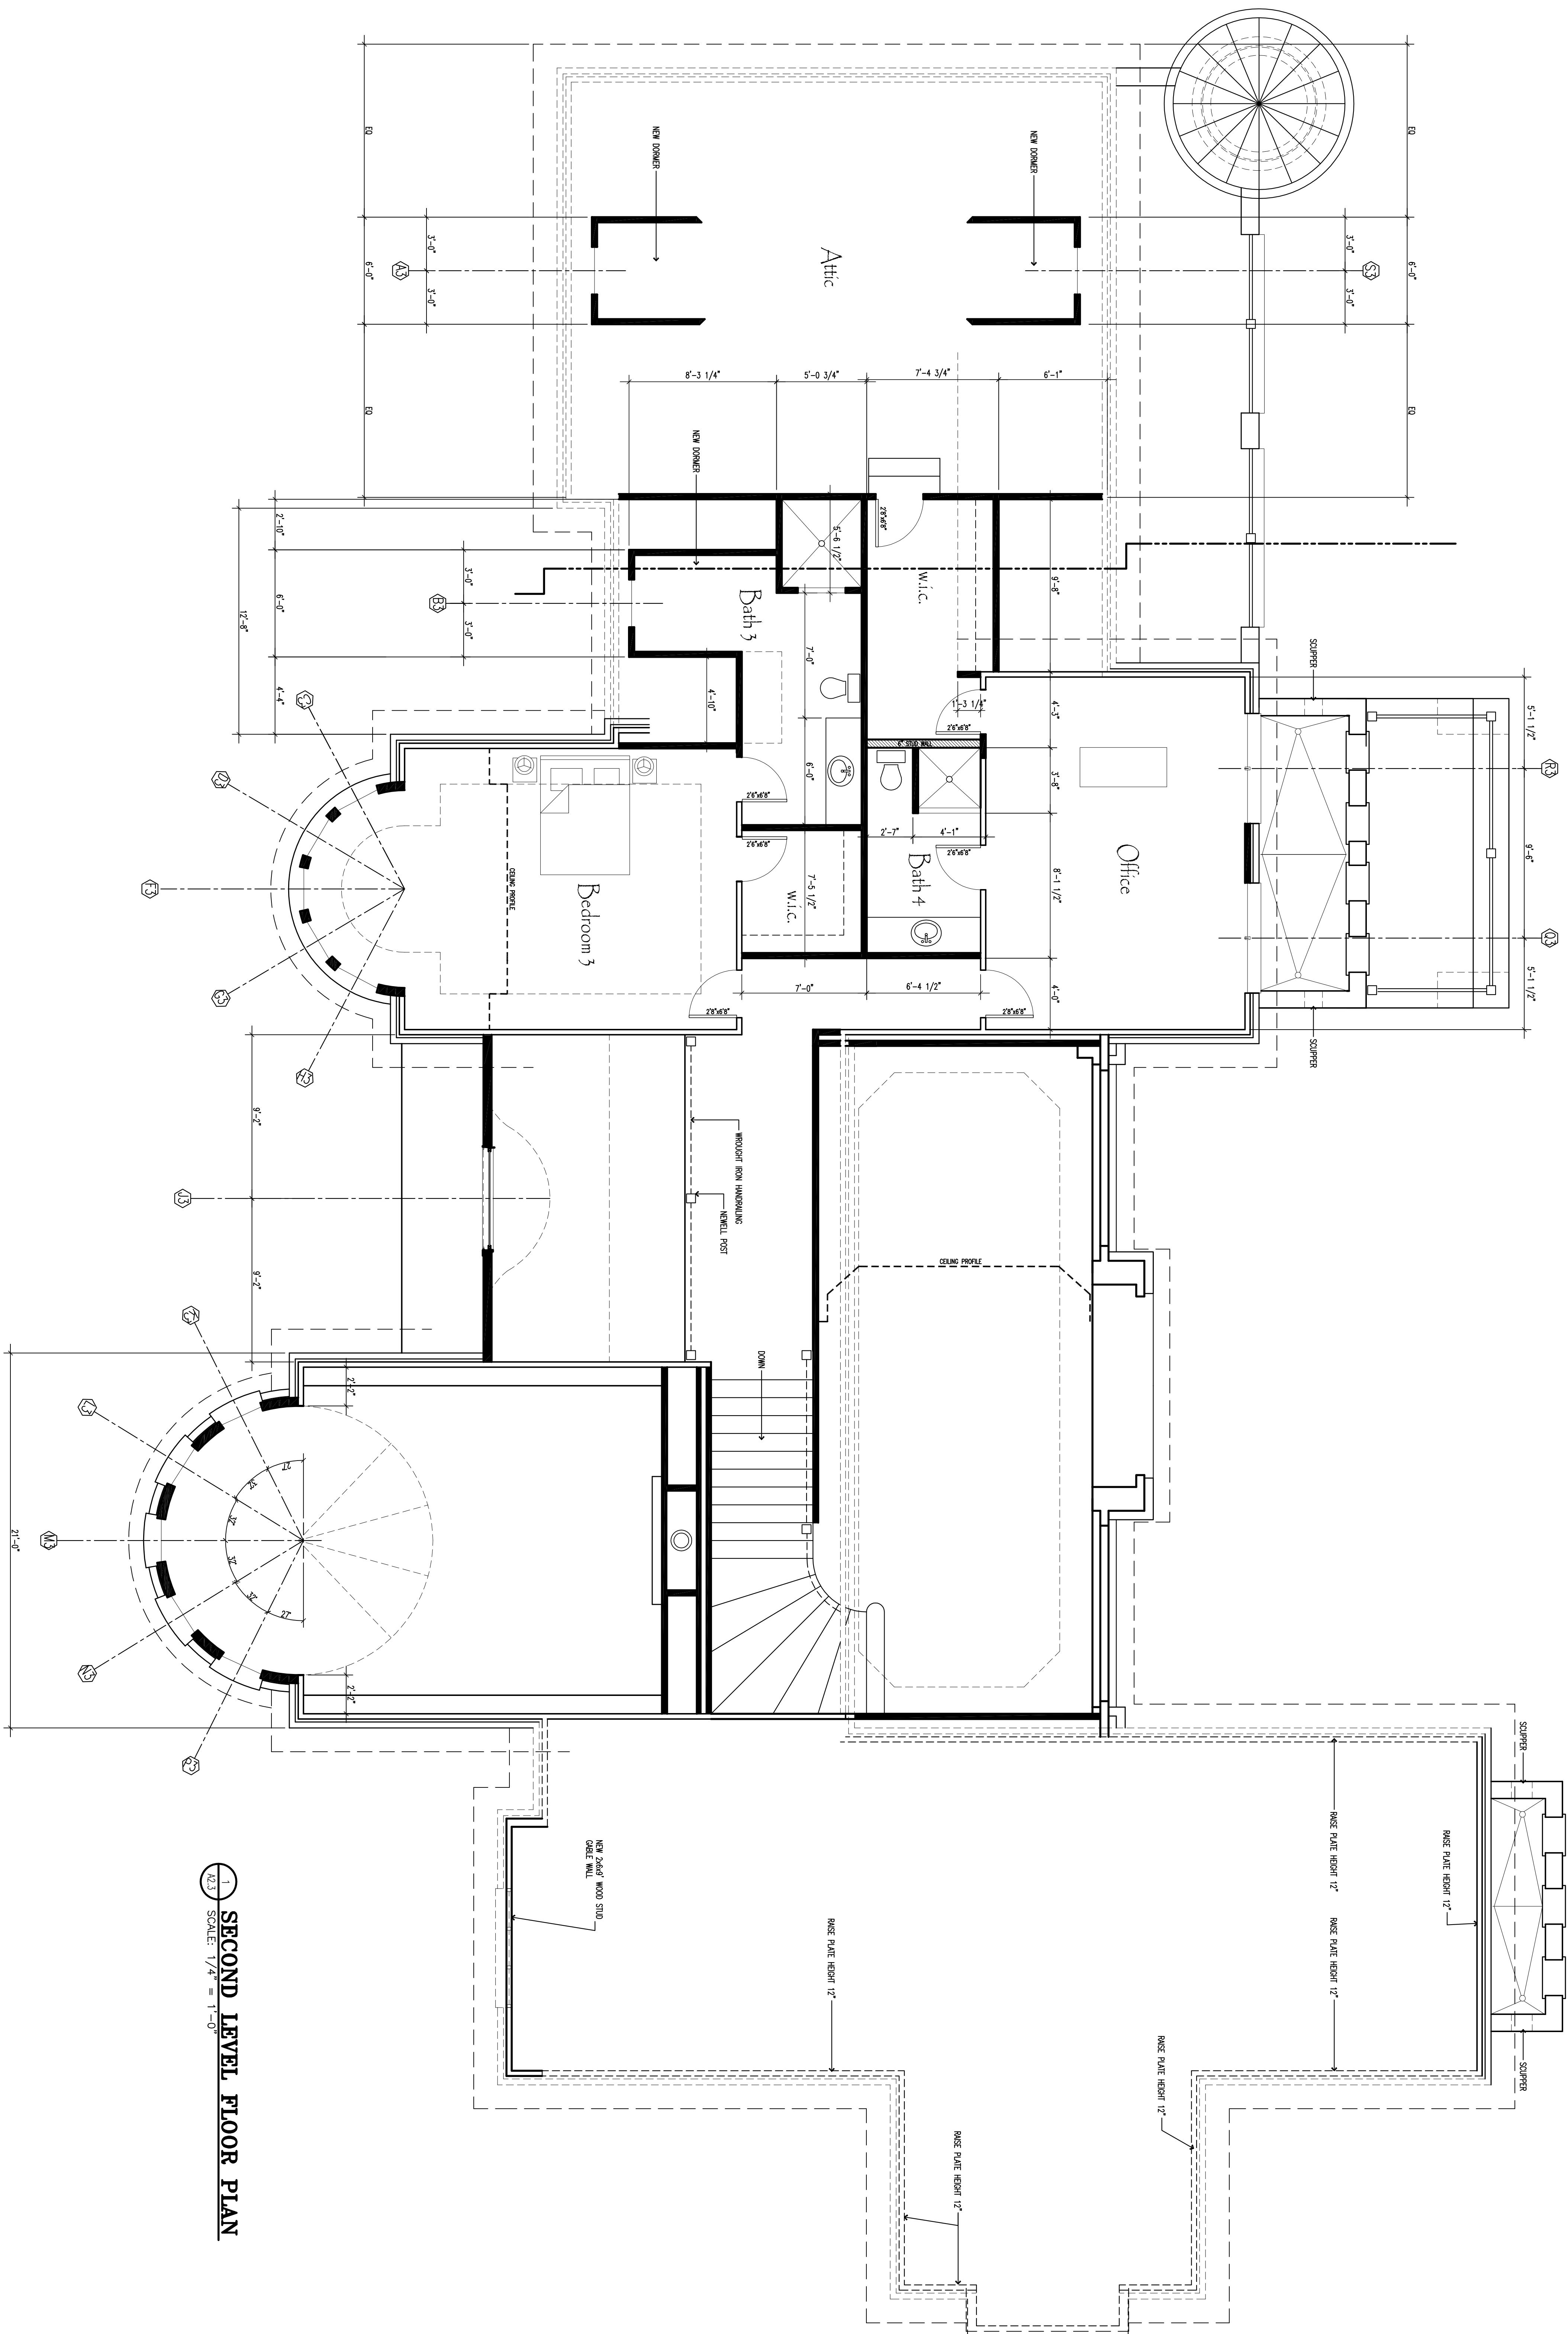


A2.3


Second Level Floor Plan

SCALE:	1/4" = 1'-0"	FIRST
DATE:	11.14.2019	REVISIONS: SECOND
DRAWN BY:	hch	THIRD


Tom and Char Hand
23 Eastwood Road
Biltmore Forest
Buncombe County, North Carolina

Home Design by
**HOUSTON
HAMMOND**
22 Weston Heights Dr.
Asheville, NC 28803
(O) (828)505-7565
homedesignbyhh.com

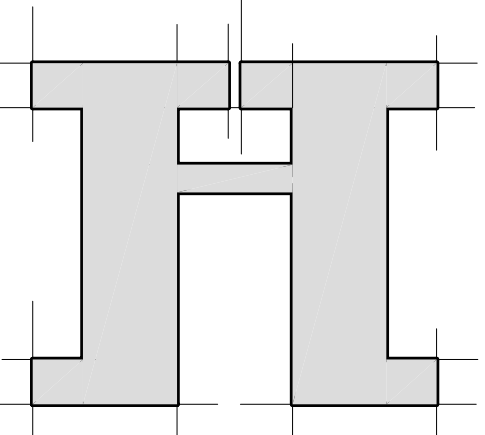

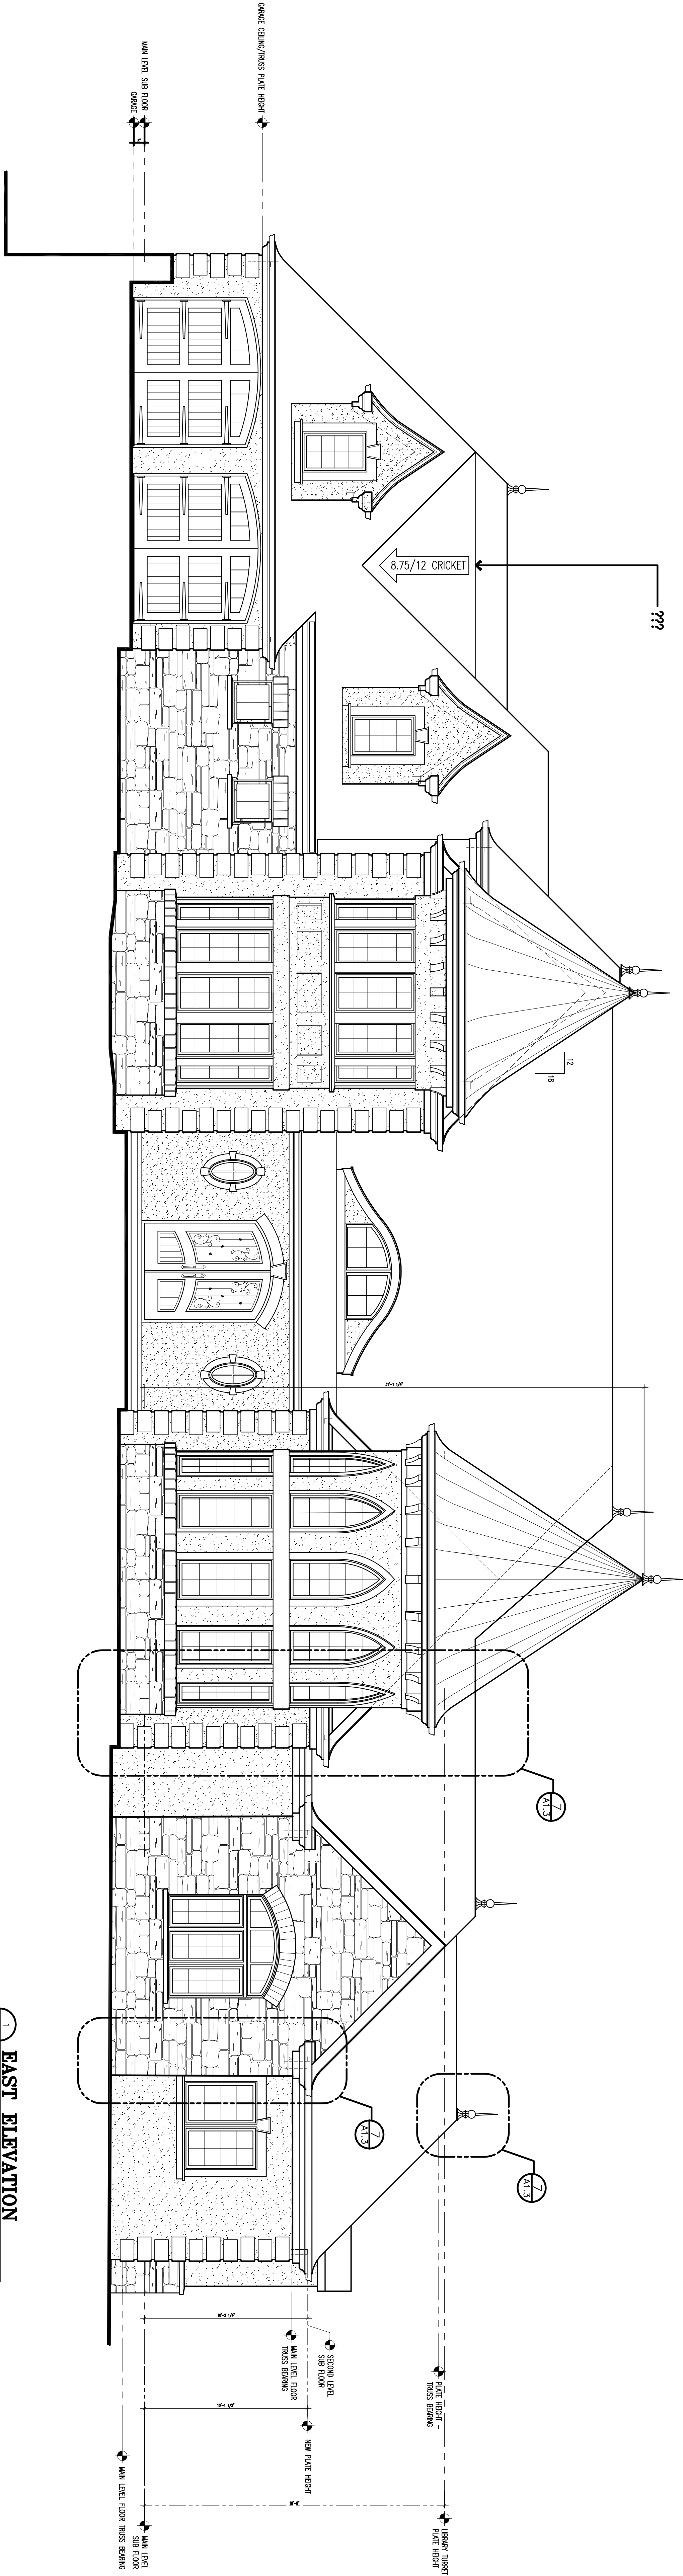


1 EAST ELEVATION
SCALE: 1/4" = 1'-0"

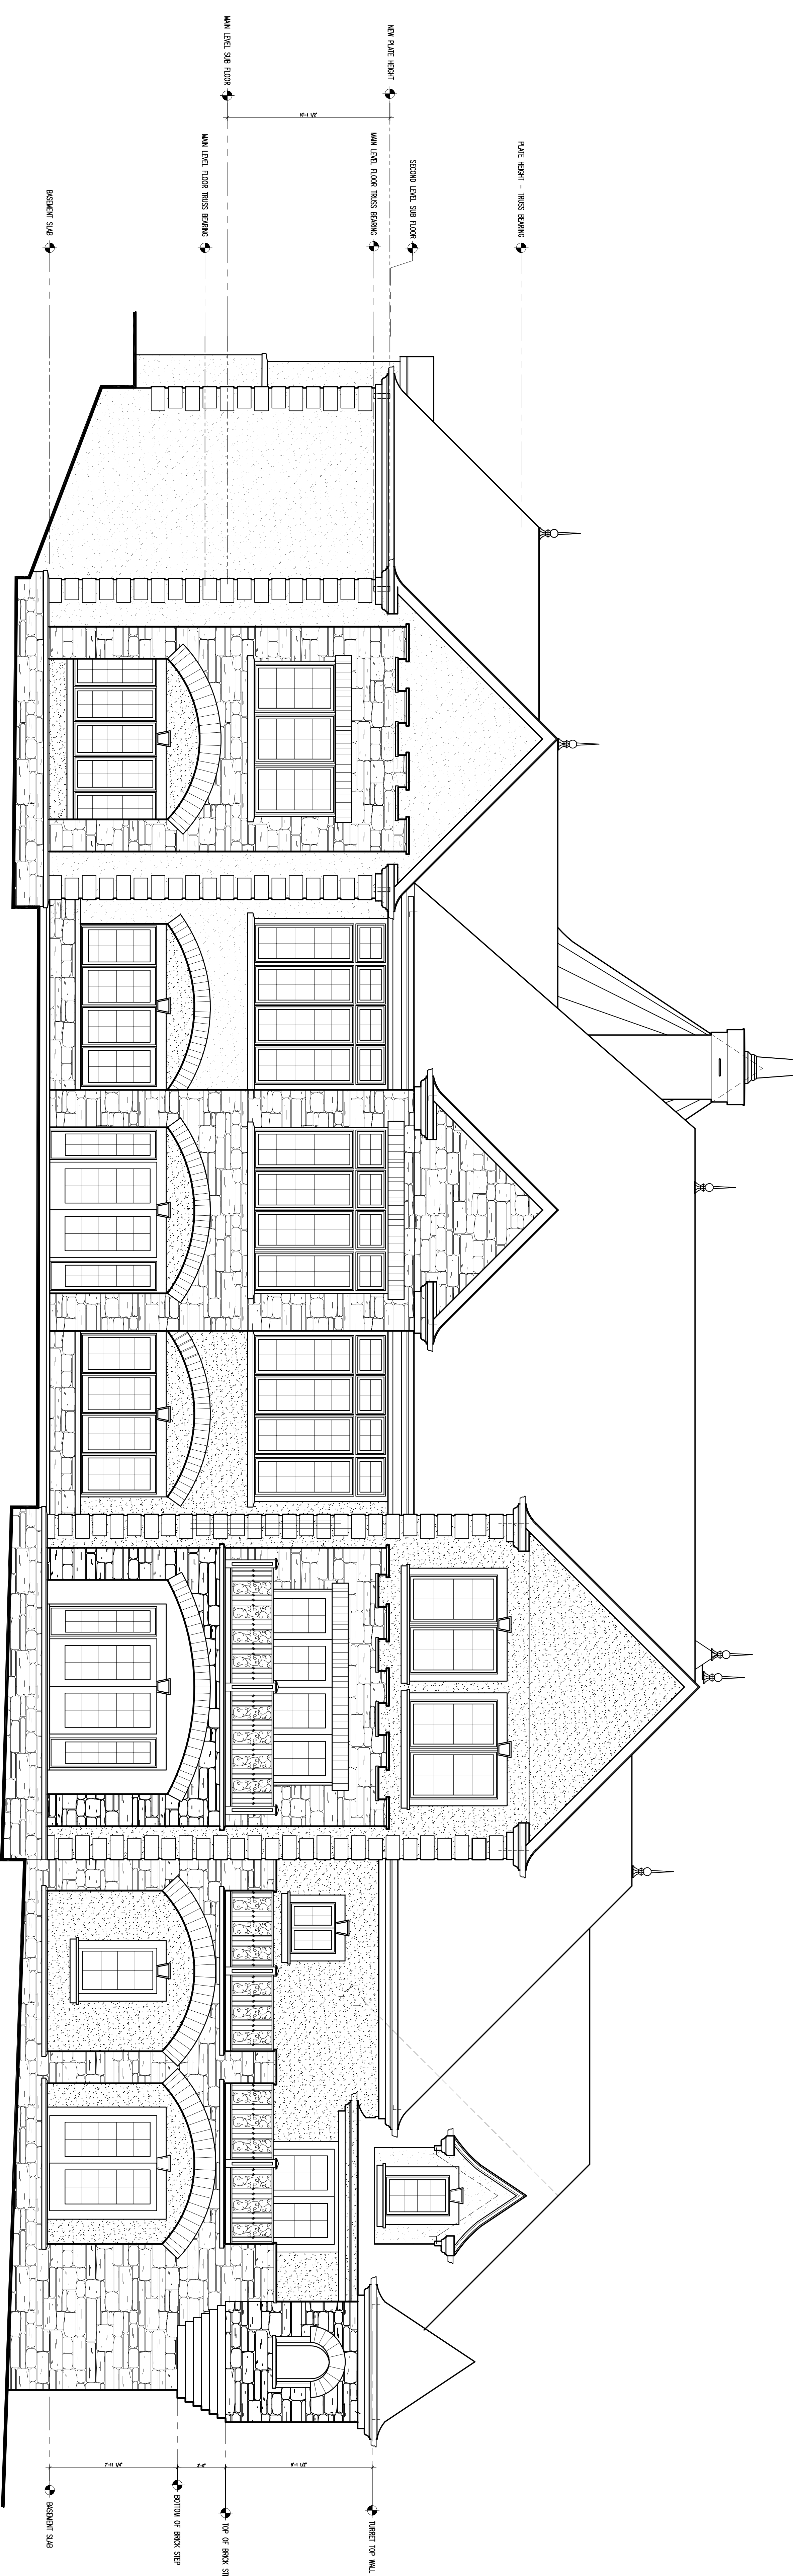

2 WEST ELEVATION
SCALE: 1/4" = 1'-0"

Home Design by
**HOUSTON
HAMMOND**
22 Weston Heights Dr.
Atlanta, GA 30305
(404) 629-0665-7665
houstonhammond.com

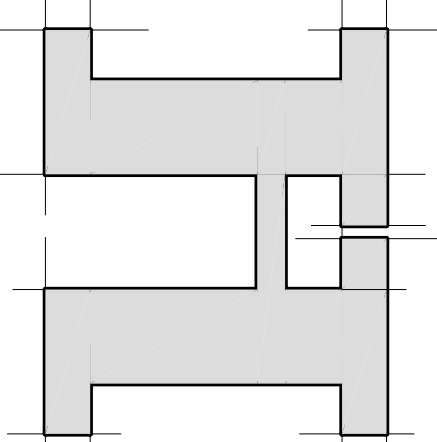


Tom and Char Hand
23 Eastwood Road
Baltimore Forest
Buncombe County, North Carolina


Elevations

SCALE	DATE	REVISIONS	FIRST SECOND
1/4" = 1'-0"	11.14.2012		HH

A3.1

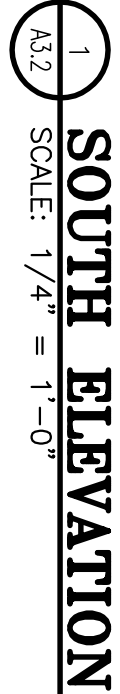


SOUTH ELEVATION
SCALE: 1/4" = 1'-0"

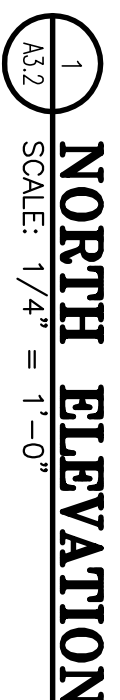


NORTH ELEVATION
SCALE: $1/4" = 1'-0"$

Elevations

A3.2

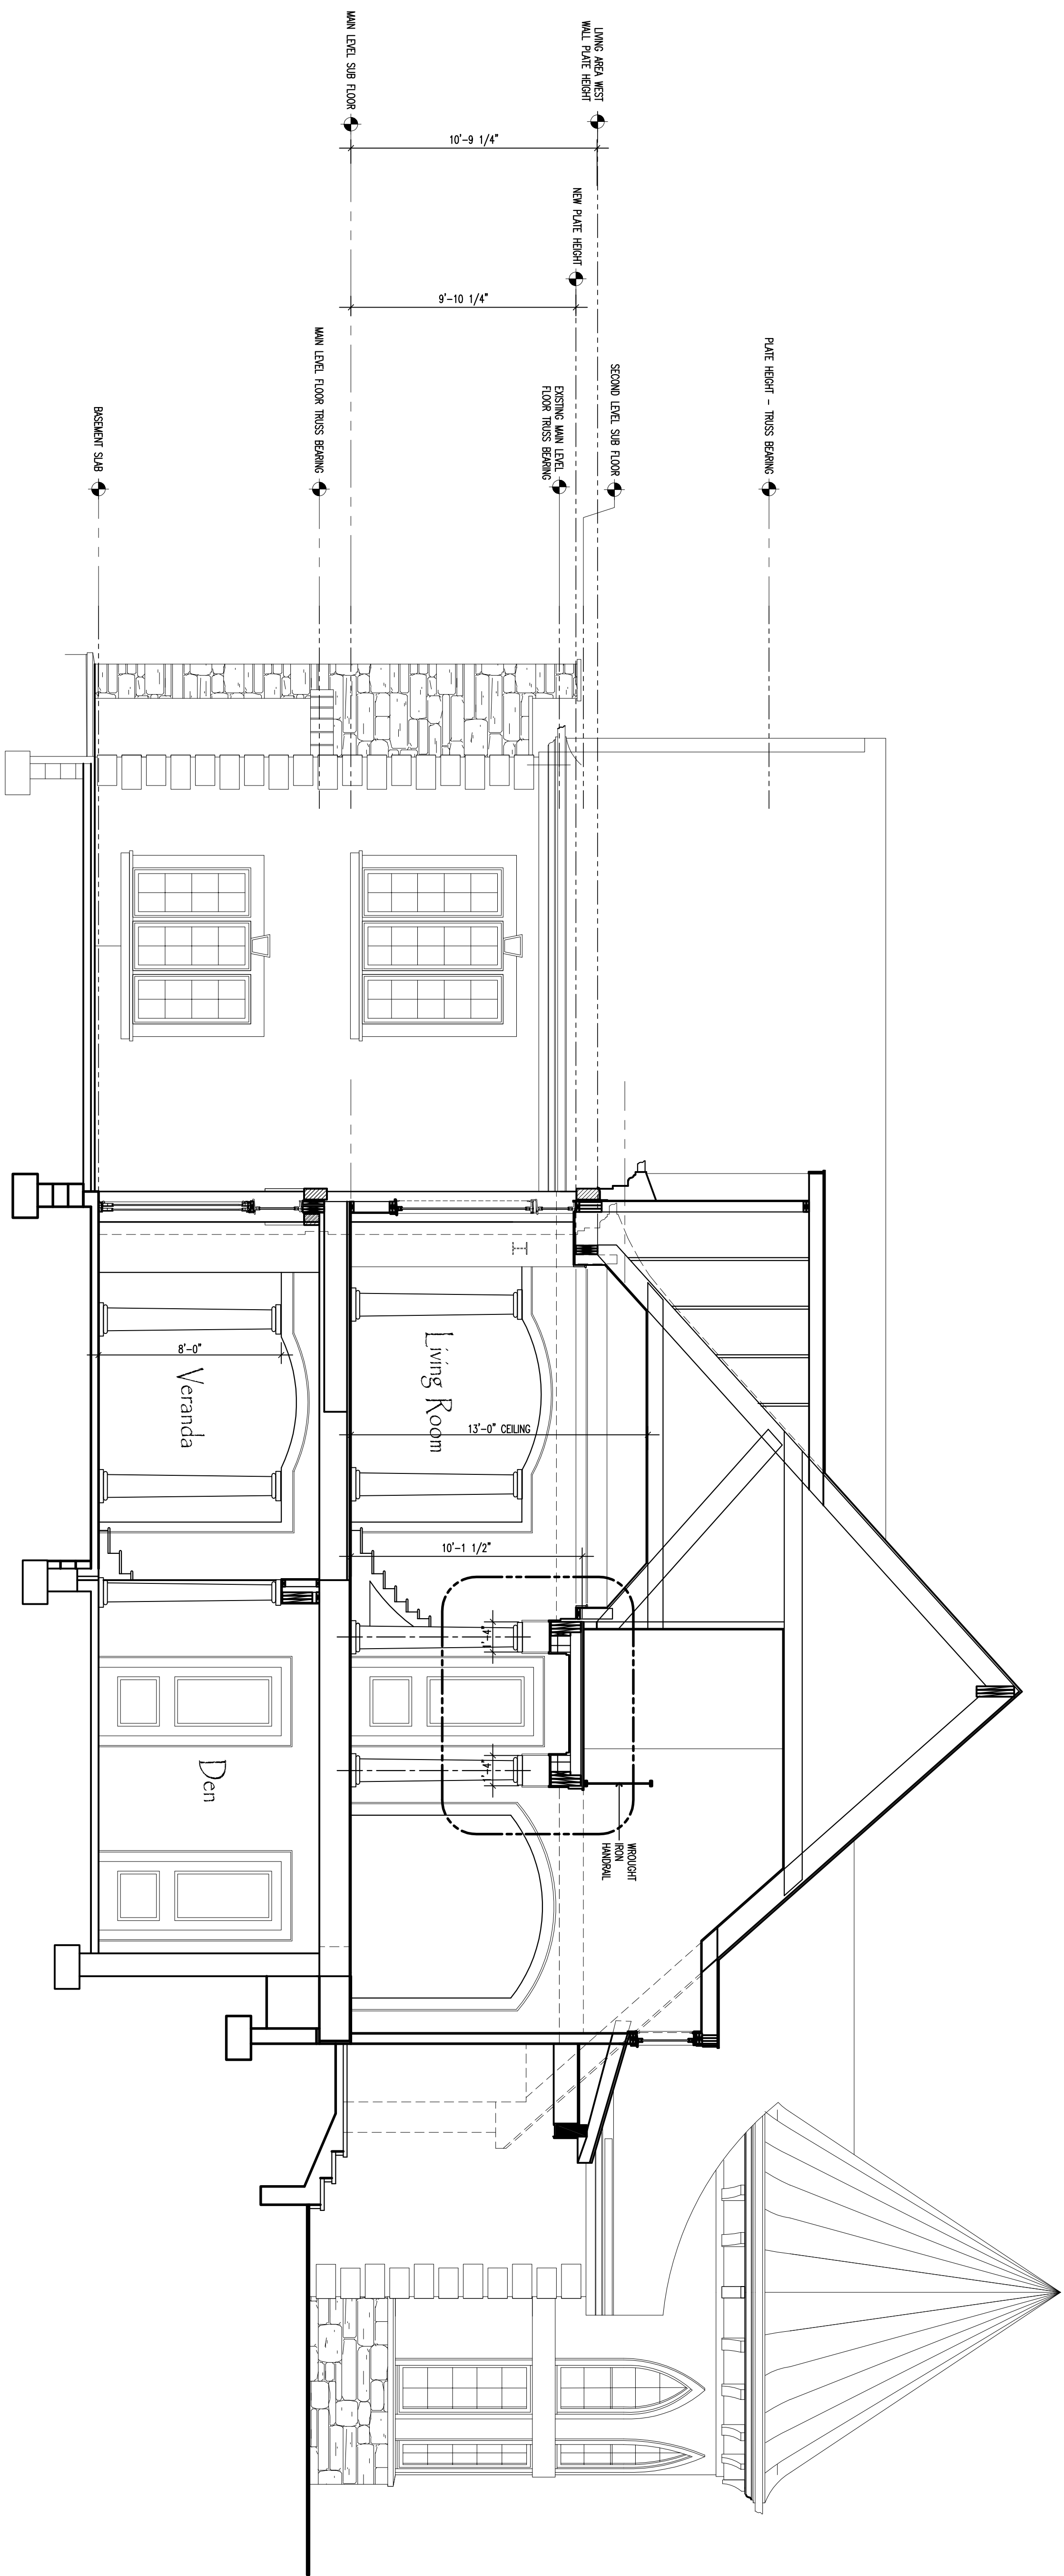

FOYER SECTION NORTH
SCALE: 1/4" = 1'-0"

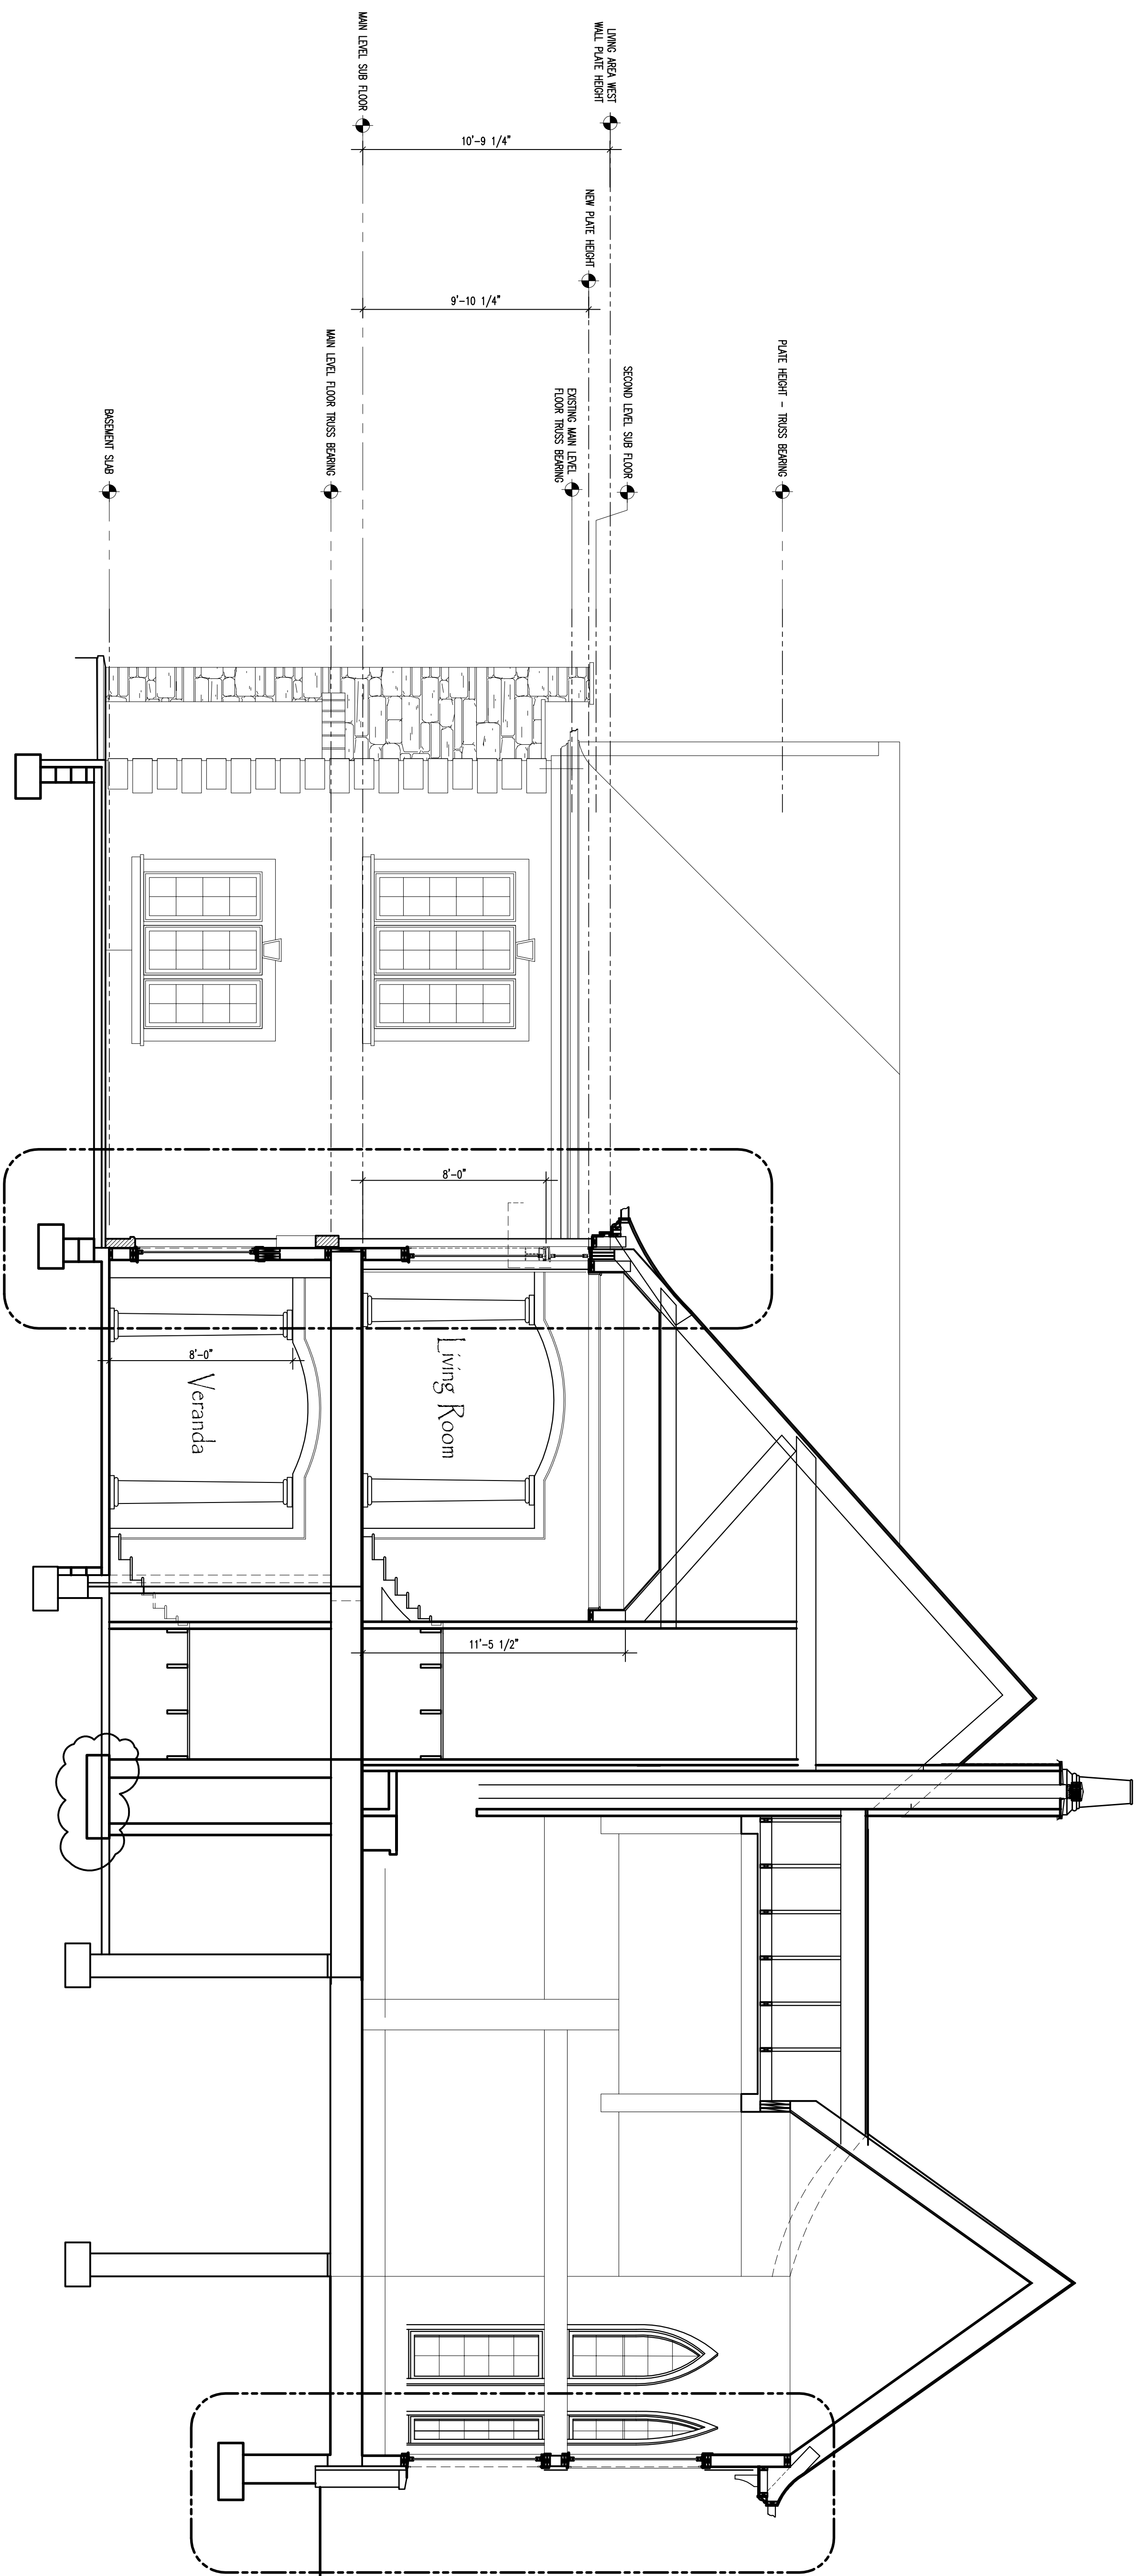

FOYER SECTION NORTH
SCALE: 1/4" = 1'-0"


A4.1


Building Sections

SCALE:	1/4" = 1'-0"	FIRST
DATE:	11.14.2019	REVISIONS: SECOND
DRAWN BY:	hch	THIRD


Tom and Char Hand
25 Eastwood Road
Biltmore Forest
Buncombe County, North Carolina

Home Design by
**HOUSTON
HAMMOND**
22 Weston Heights Dr.
Asheville, NC 28803
(O) (828)505-7565
homedesignbyhh.com

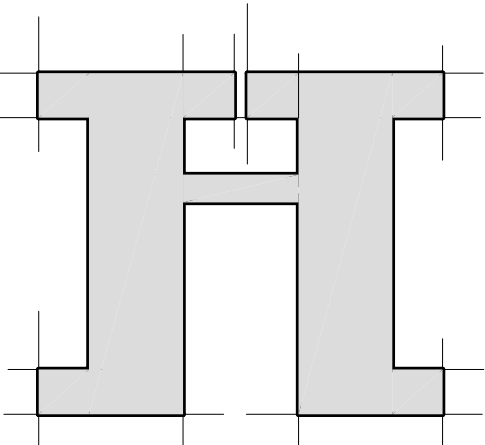


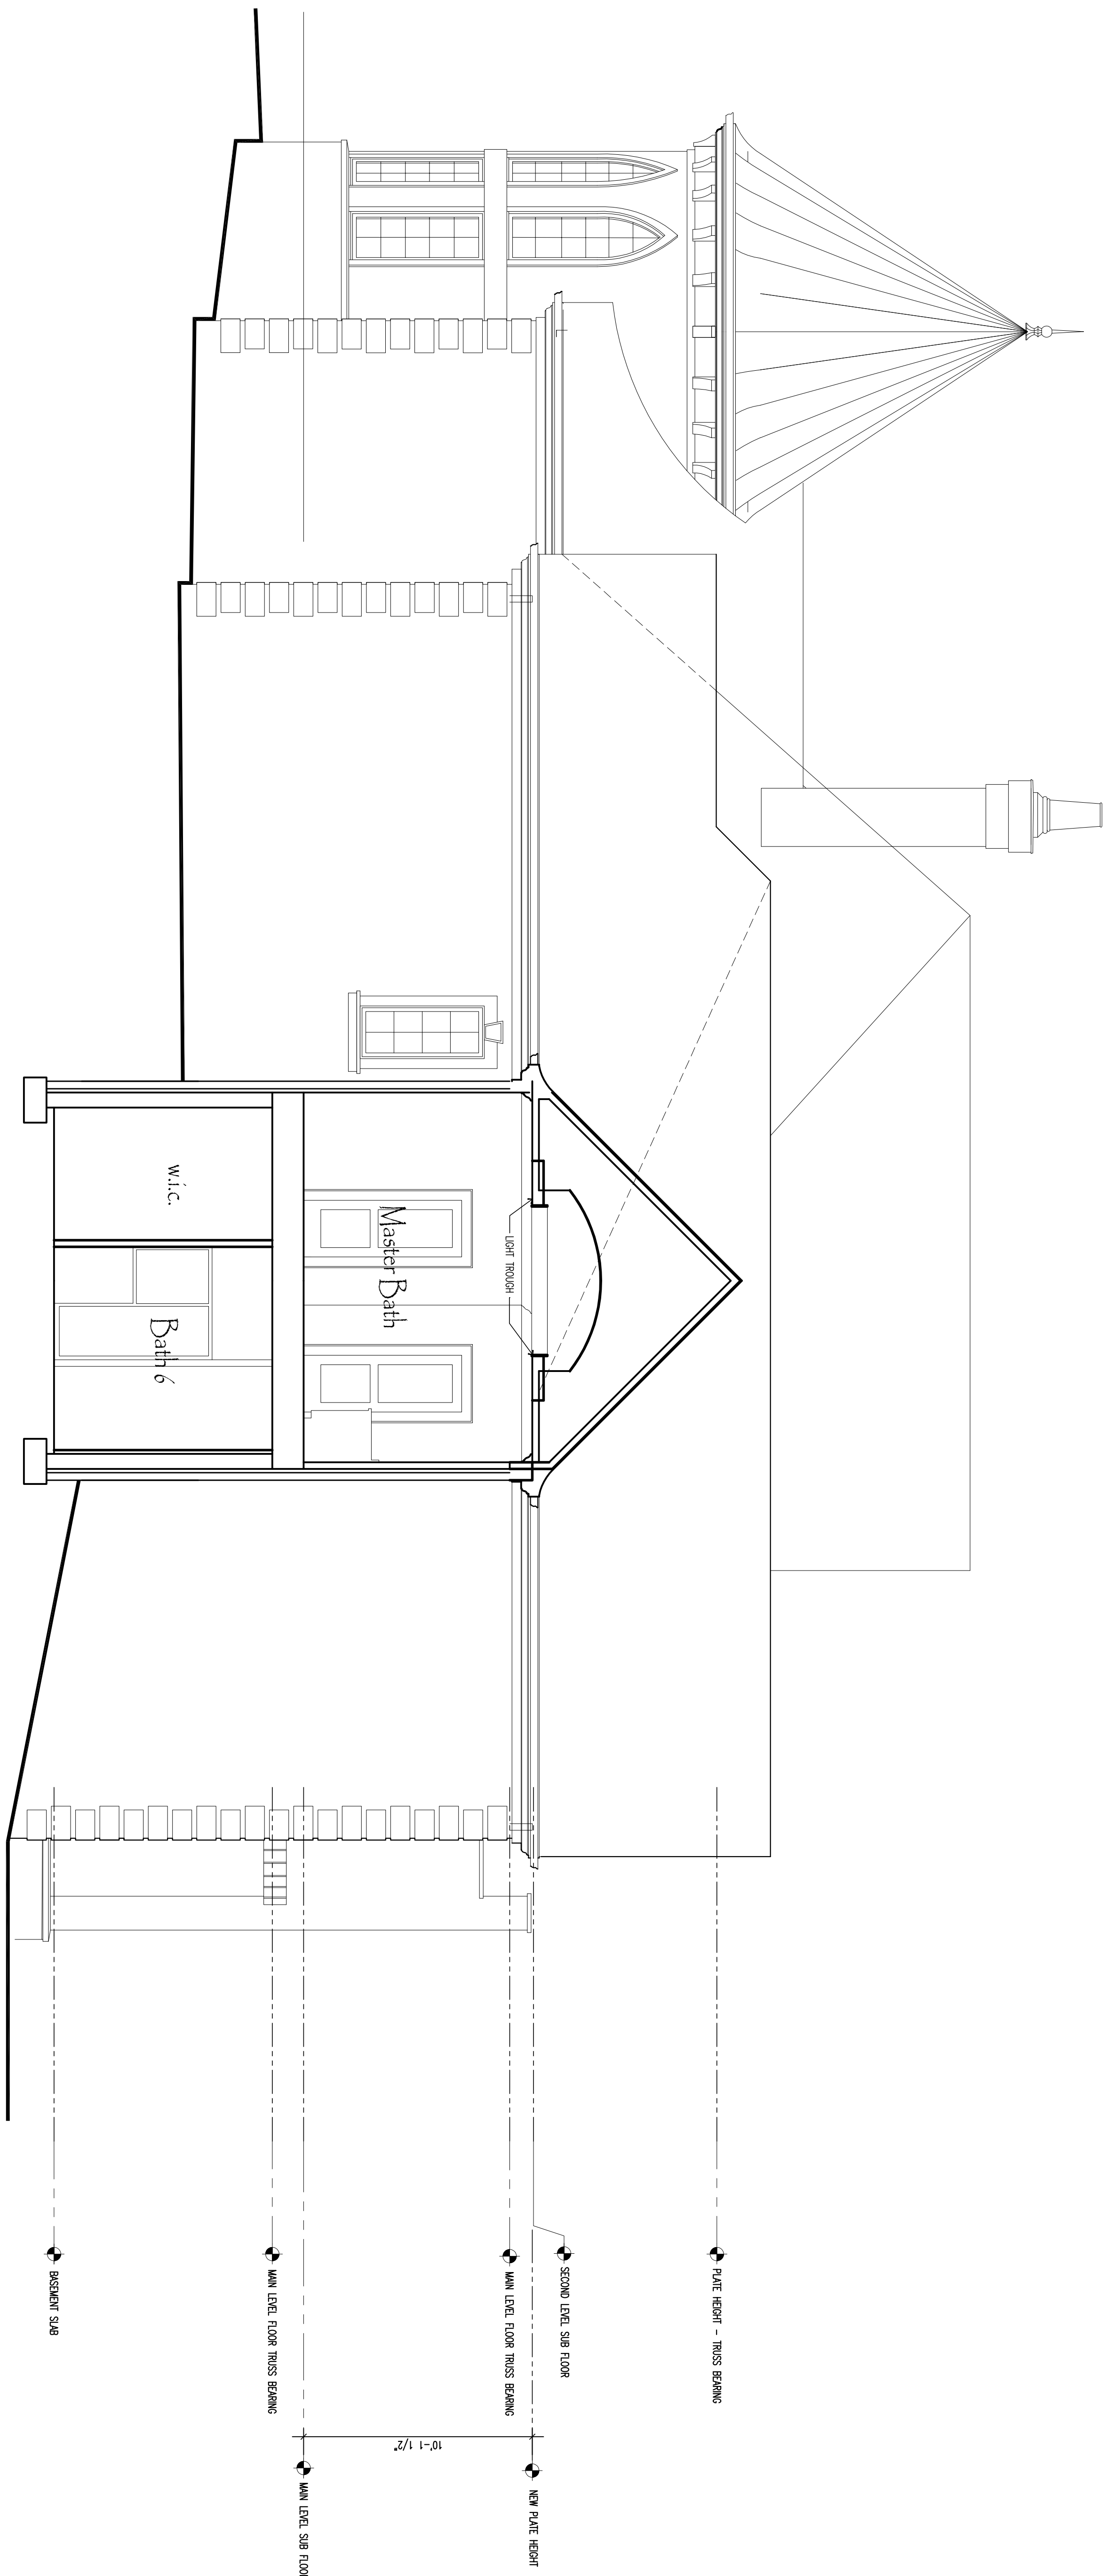

MASTER BATH SECTION
SCALE: 1/4" = 1'-0"

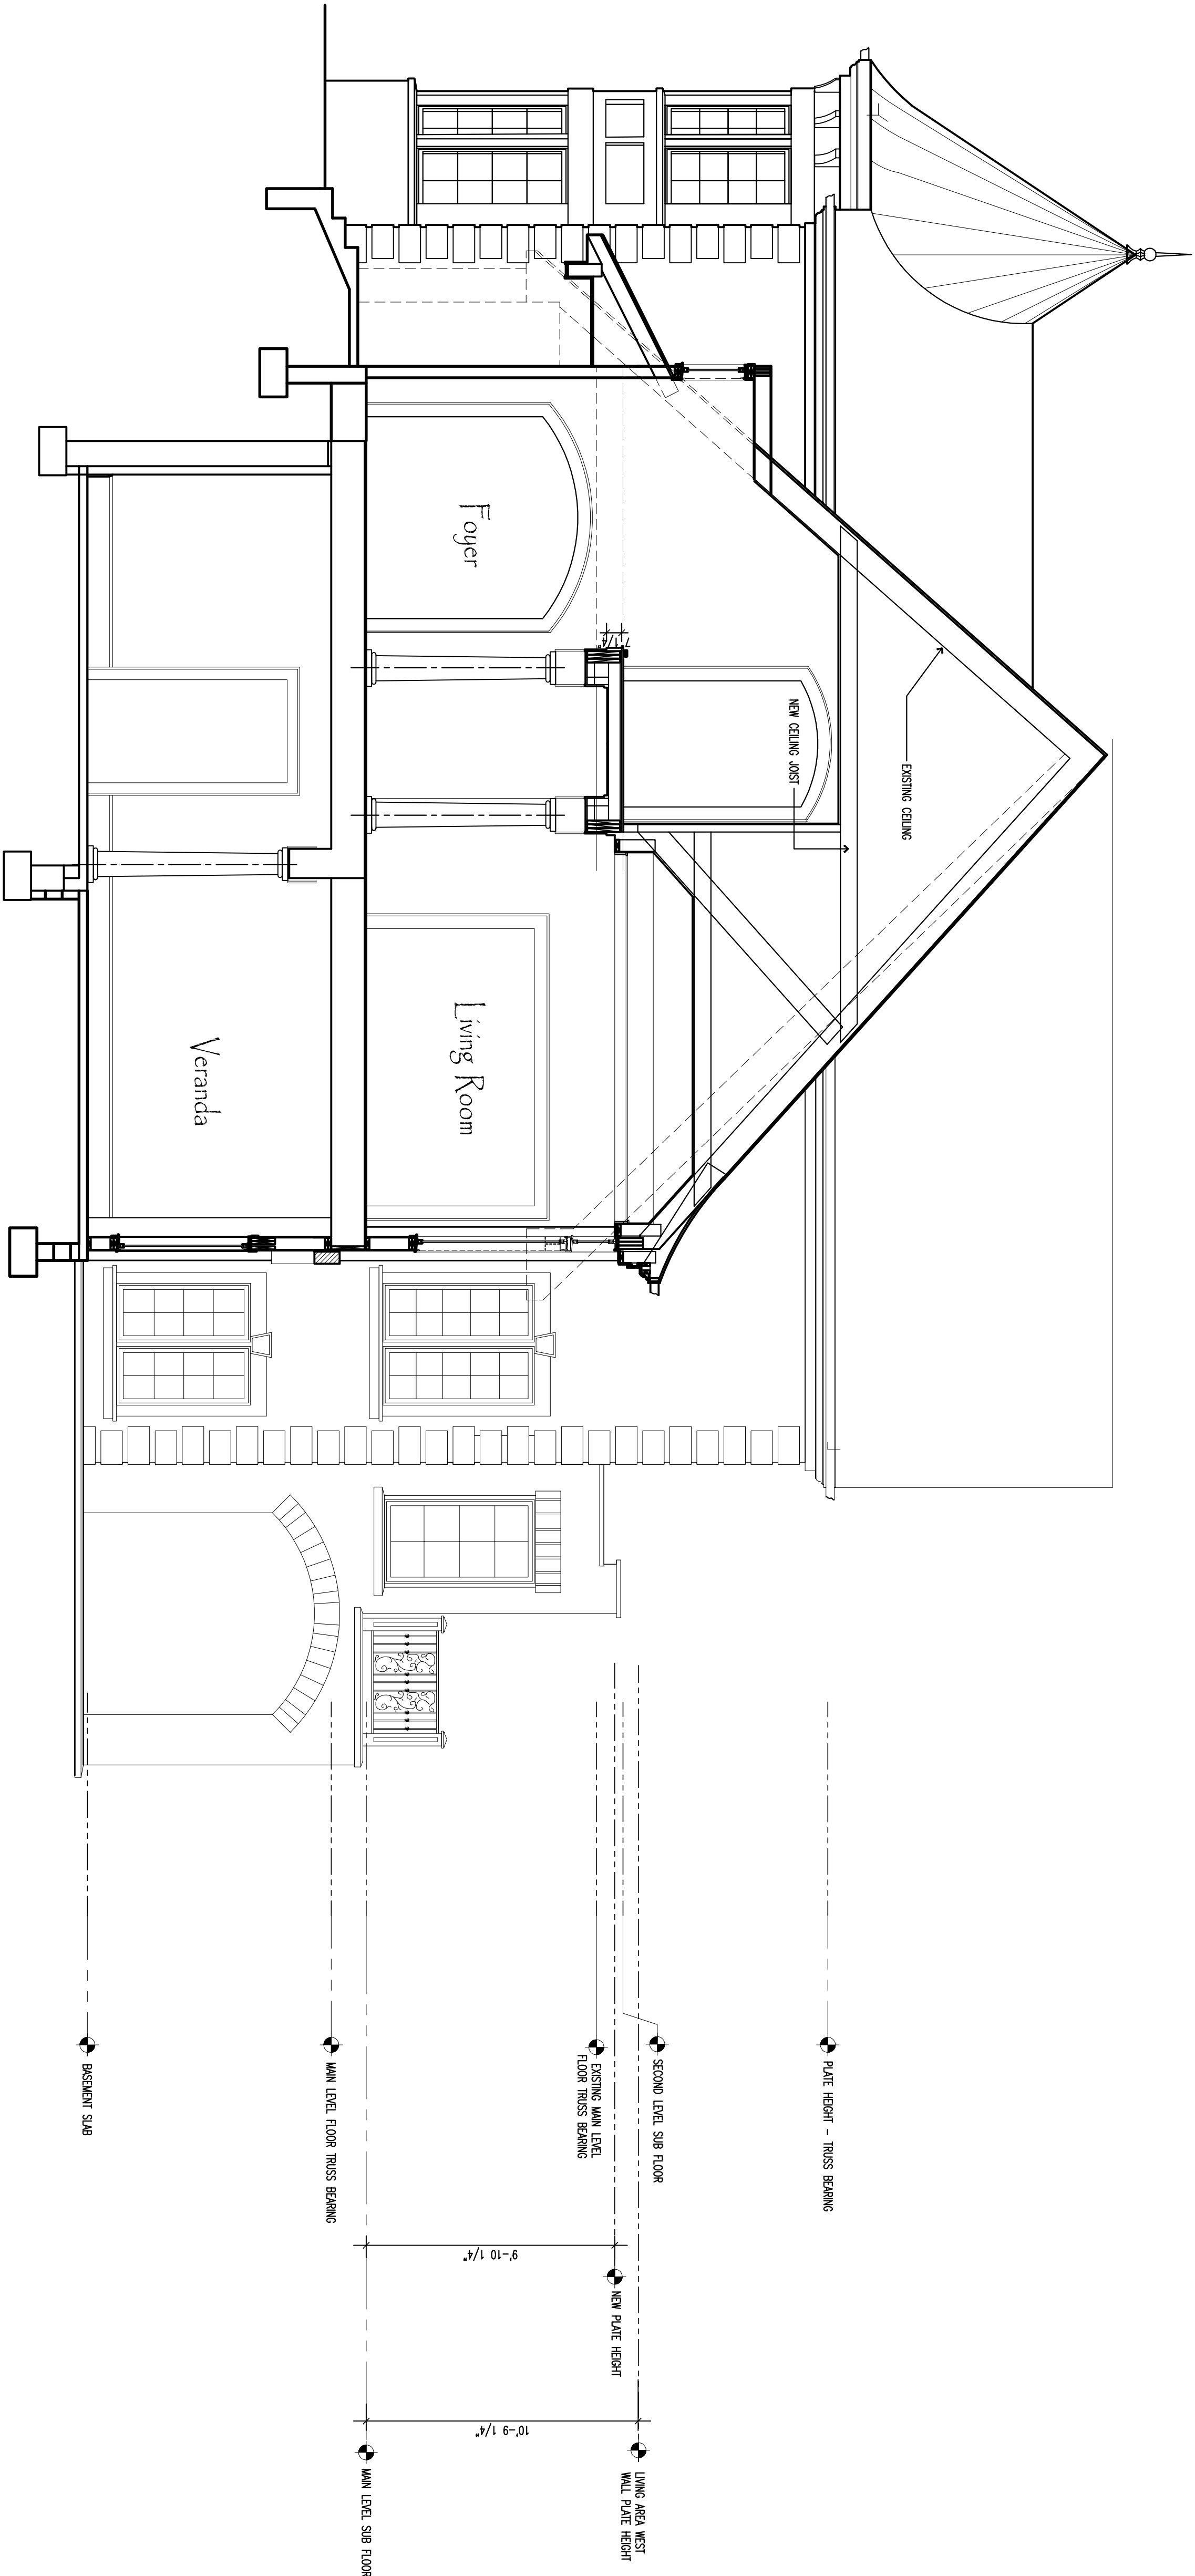

FOYER SECTION SOUTH
SCALE: 1/4" = 1'-0"

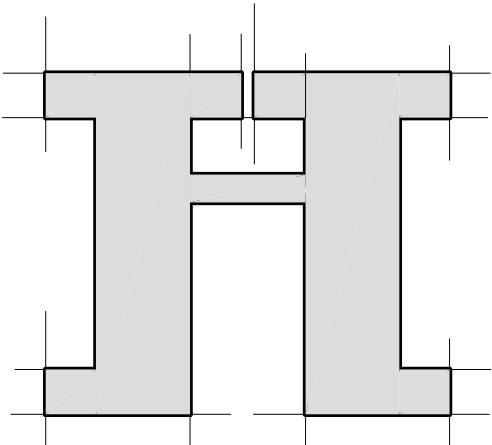


Home Design by
**HOUSTON
HAMMOND**
22 Weston Heights Dr.
Asheville, NC 28803
(828)505-7565
homedesignbyhh.com

Tom and Char Hand
23 Eastwood Road
Biltmore Forest
Buncombe County, North Carolina

Building Sections

SCALE:	1/4" = 1'-0"	FIRST
DATE:	11.14.2019	REVISIONS: SECOND
DRAWN BY:	hch	THIRD


A4.2

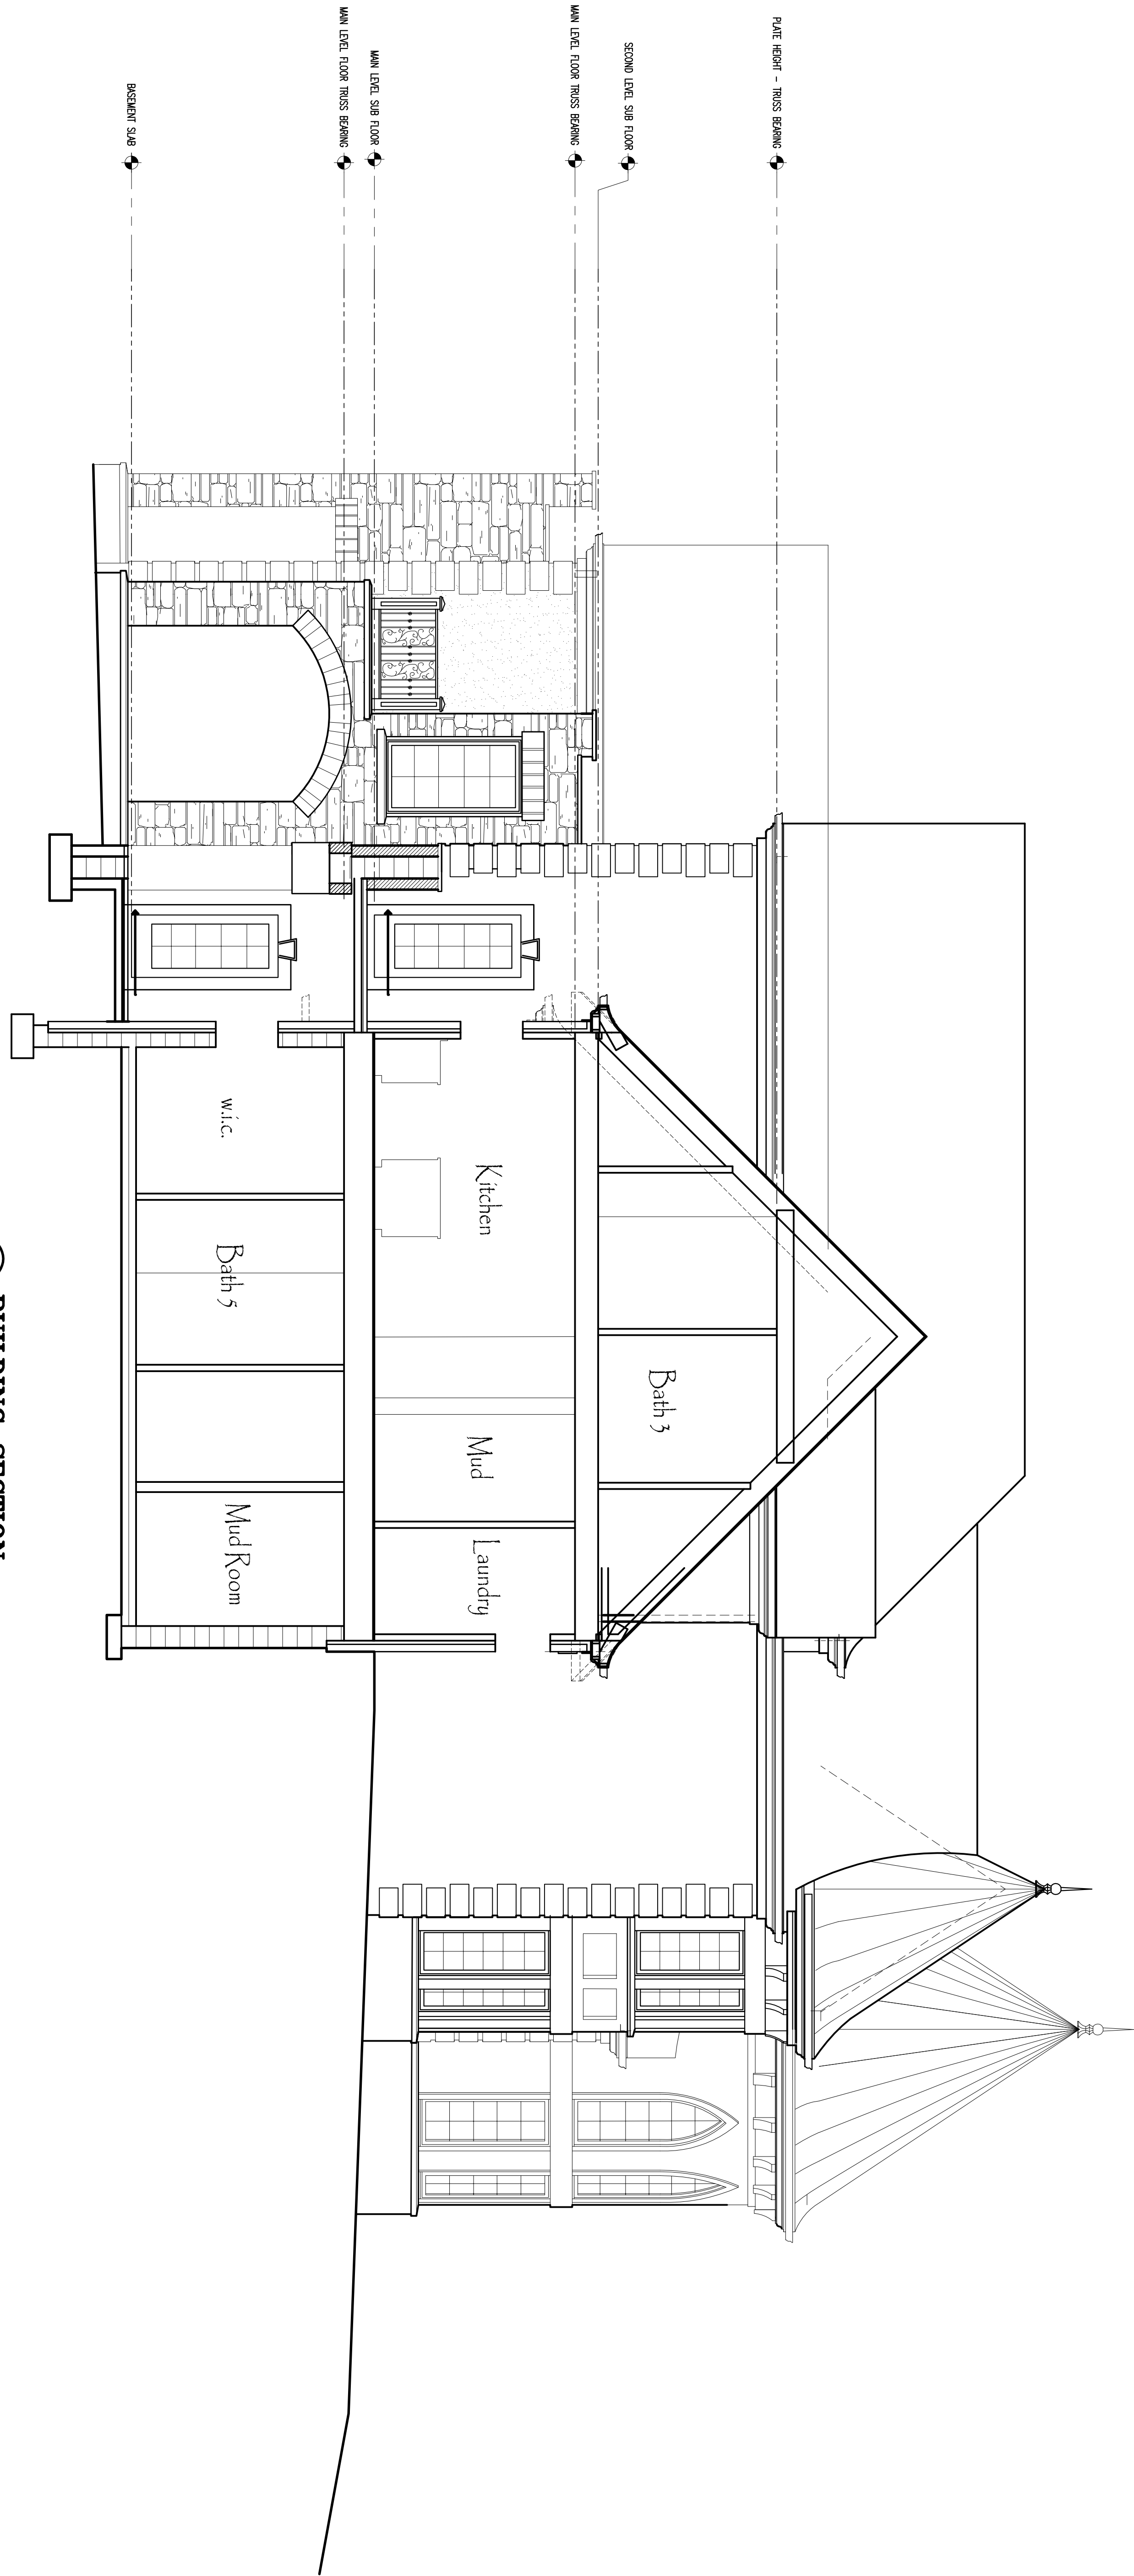

BUILDING SECTION
SCALE: 1/4" = 1'-0"

Tom and Char Hand
23 Eastwood Road
Biltmore Forest
Buncombe County, North Carolina

Home Design by
**HOUSTON
HAMMOND**
22 Weston Heights Dr.
Asheville, NC 28803
(828) 505-7565
homedesignbyhh.com

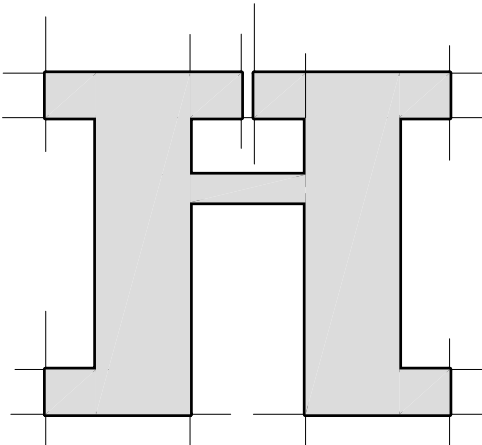

Building Sections

SCALE: 1/4" = 1'-0"
DATE: 11.14.2019
DRAWN BY: hch

FIRST
REVISIONS: SECOND
THIRD